


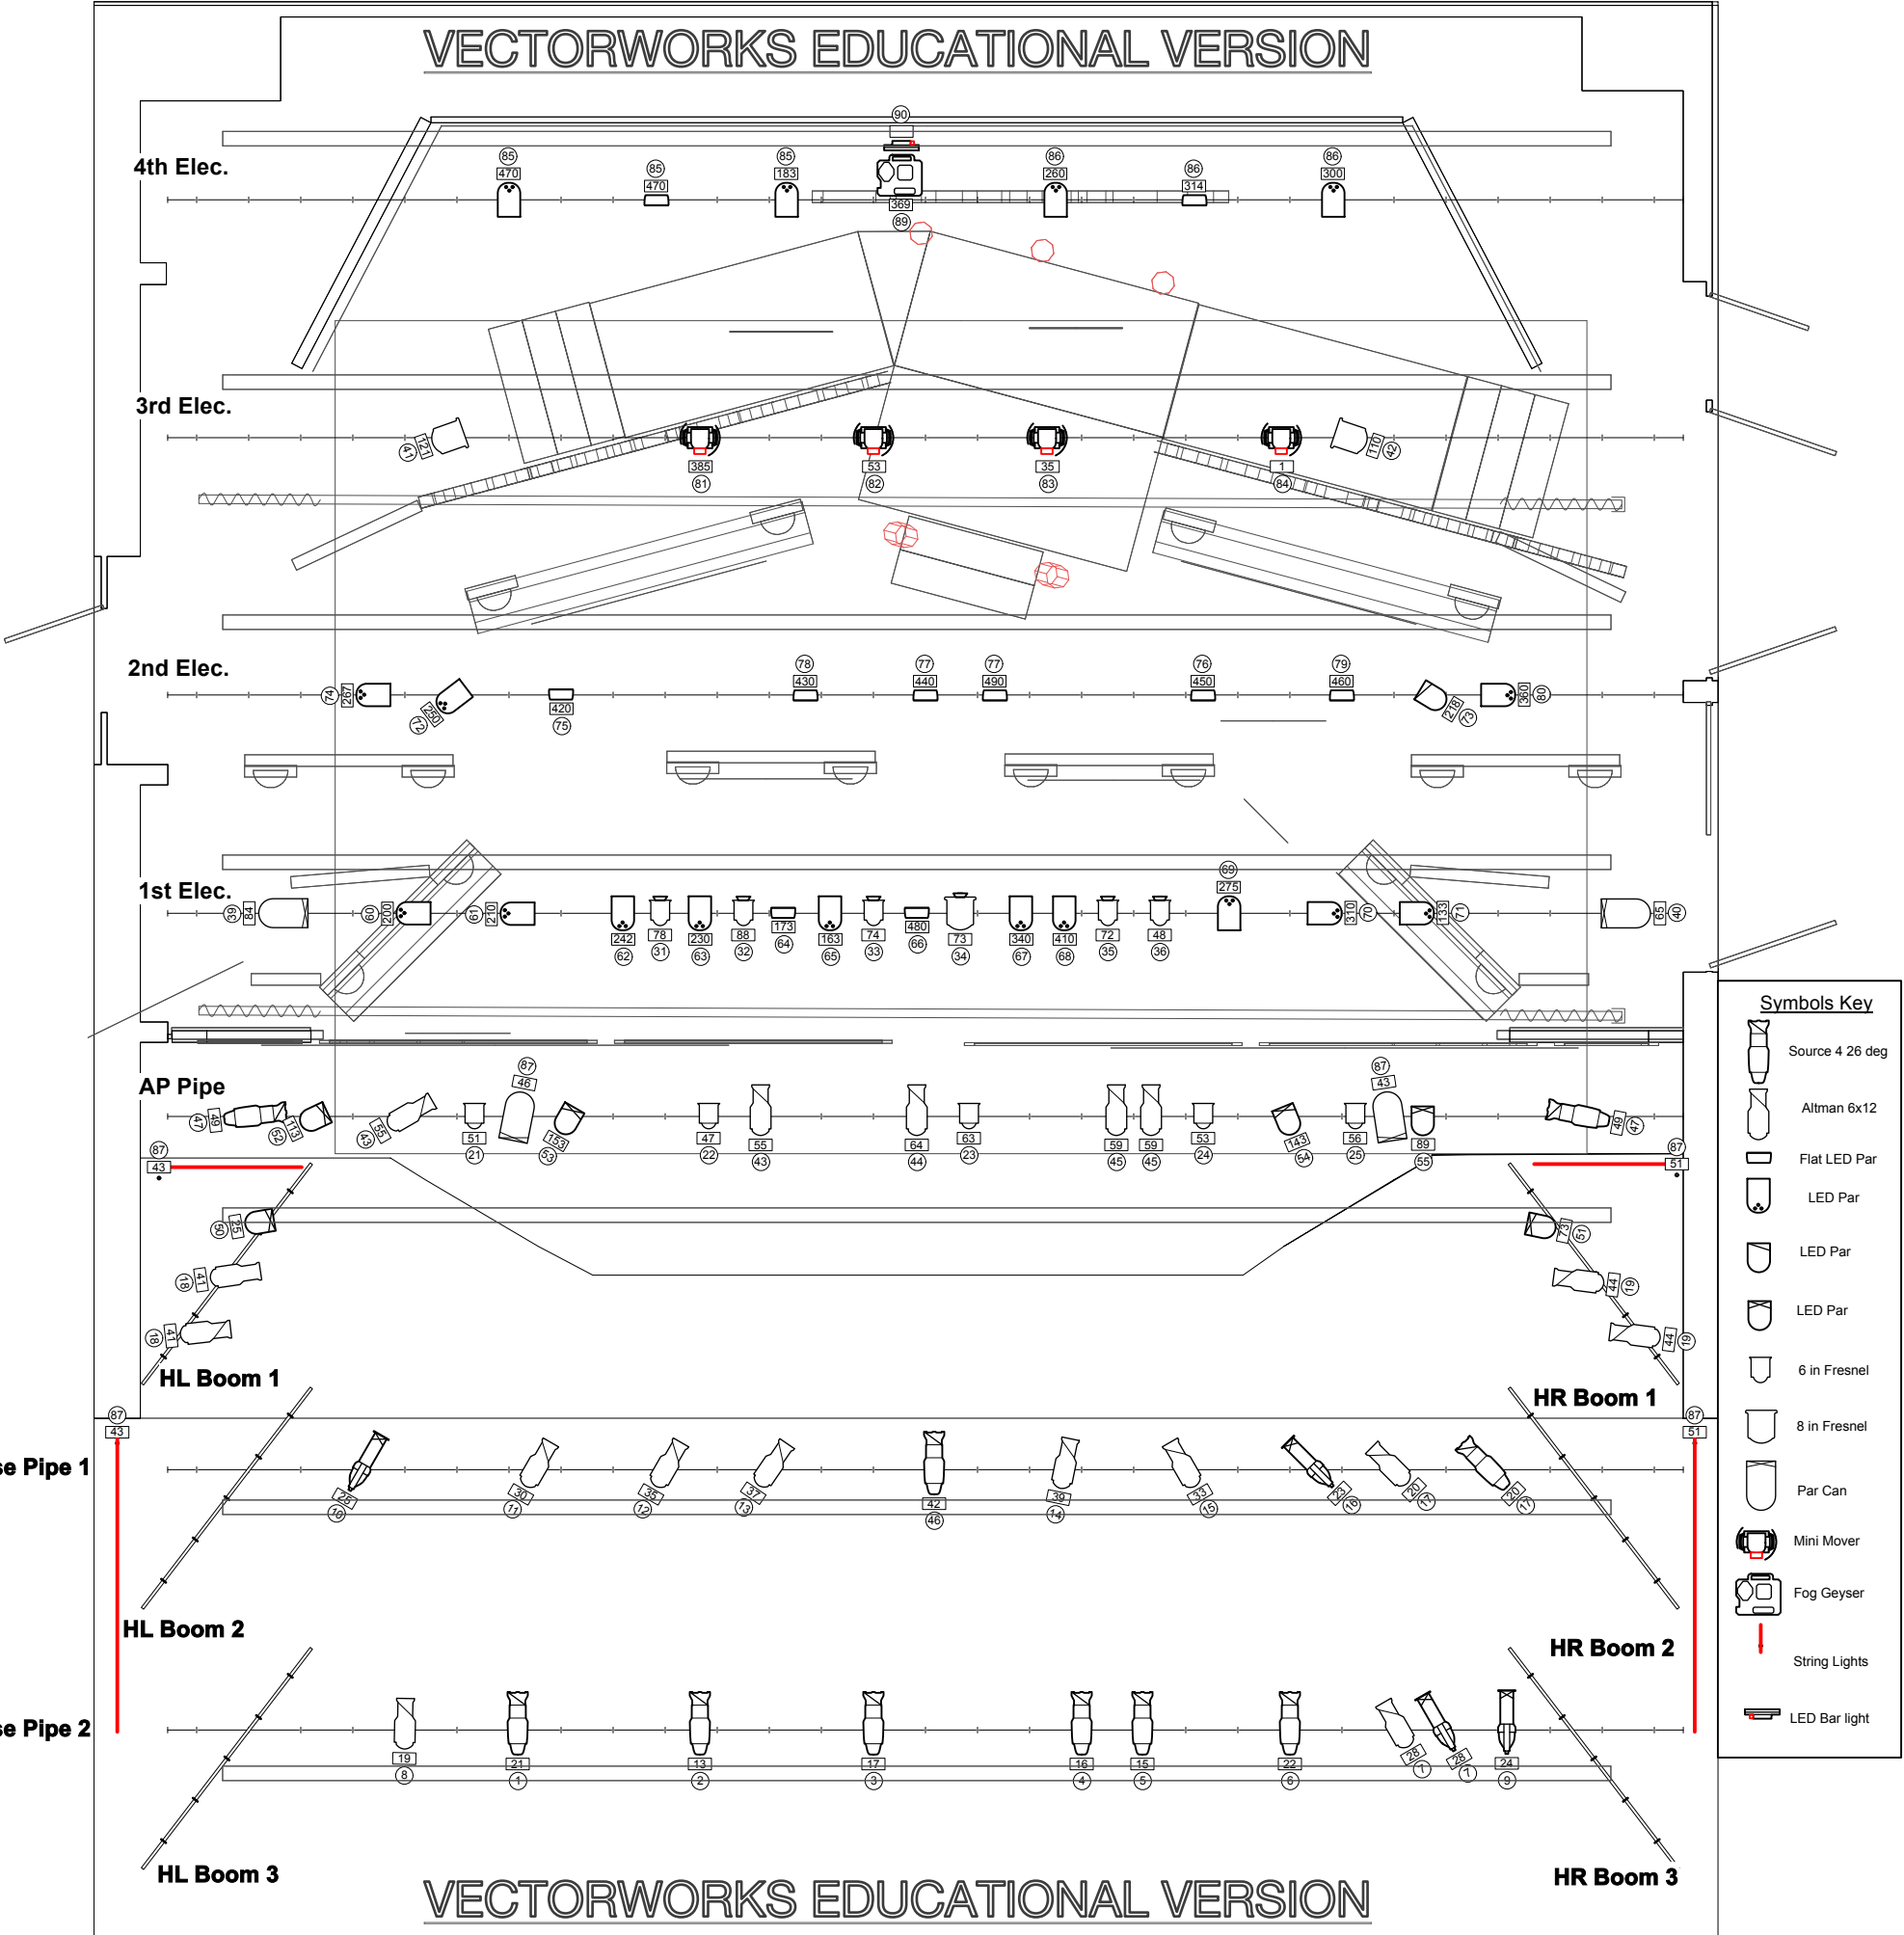

Director:
Larry Williams & Emily Lynn Cornelius

Designer/Contact Information:
Noah Hewitt
noah.n.hewitt@gmail.com

Revision Date:
3/30/25

NOTES:

Show Title:
ESCAPE TO MARGARITAVILLE

Producer:
6TH STREET PLAYHOUSE


Address:
52 W. 6TH ST., SANTA ROSA, CA 95401

Purpose:
LIGHT PLOT w/ SET

Date:

Scale:
3/16"=1'0"

Sheet:
Sht-1
OF
3

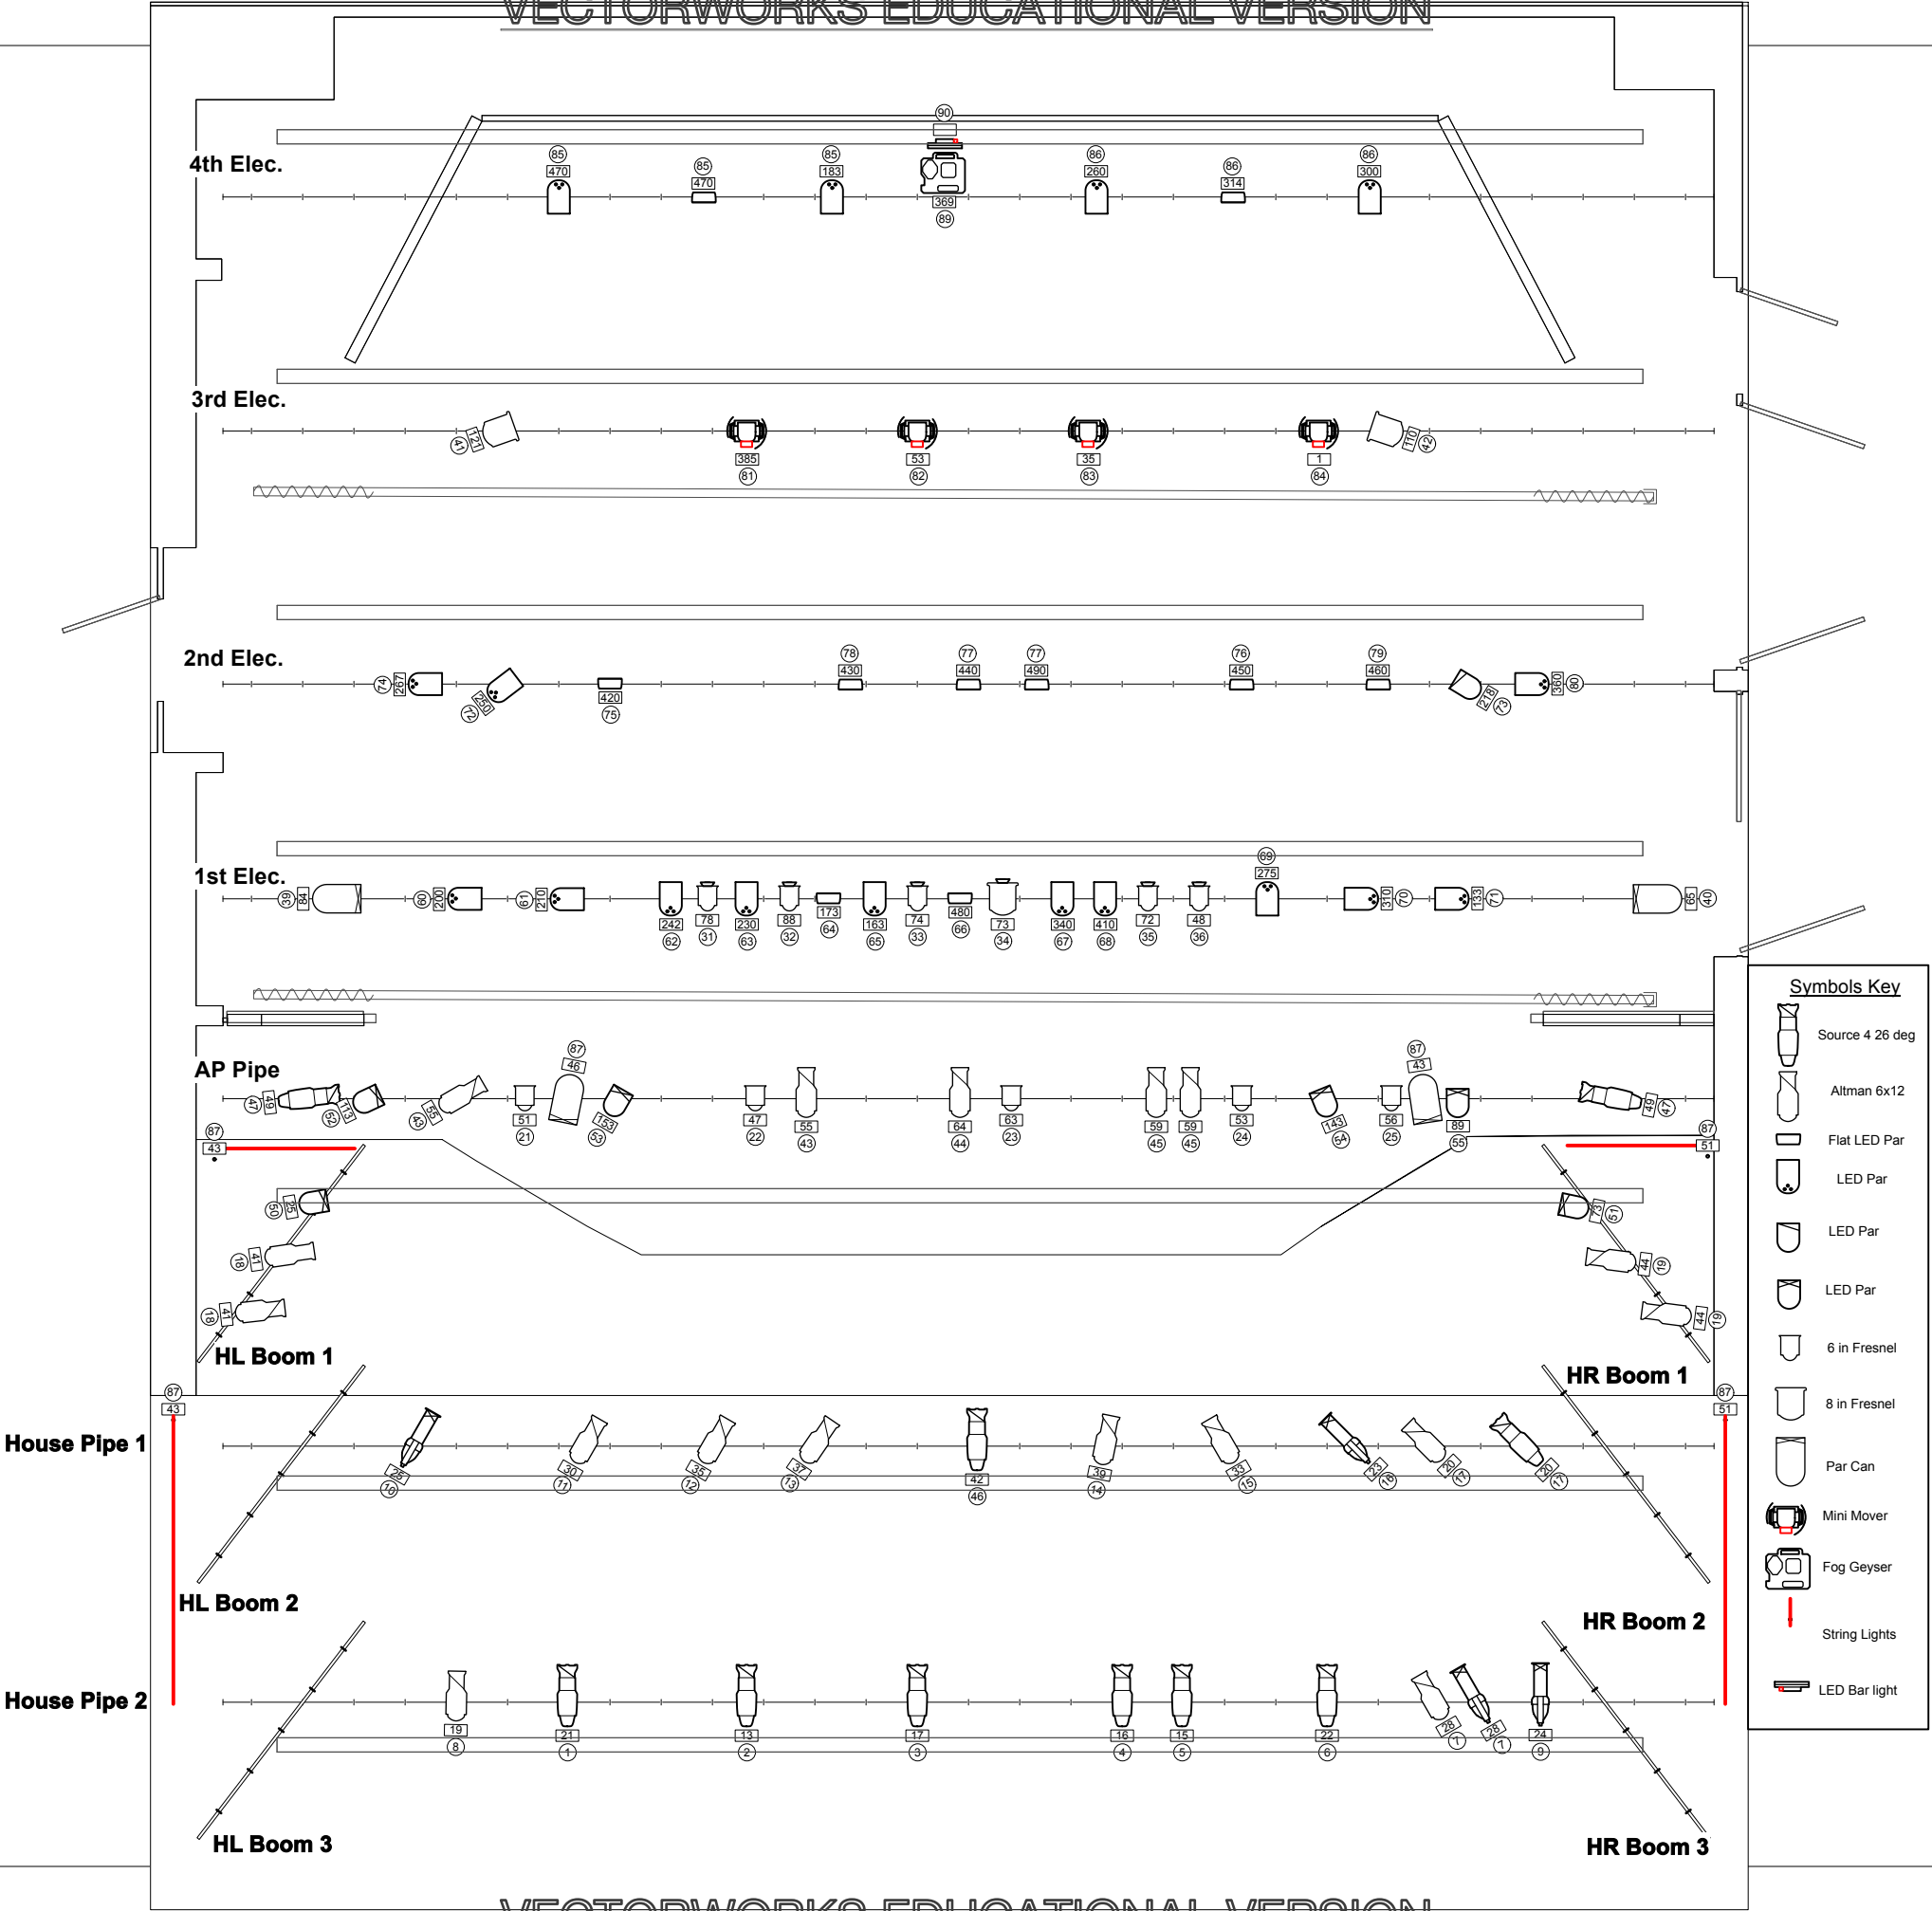

Symbols Key

- Source 4 26 deg
- Altman 6x12
- Flat LED Par
- LED Par
- LED Par
- LED Par
- 6 in Fresnel
- 8 in Fresnel
- Par Can
- Mini Mover
- Fog Geyser
- String Lights
- LED Bar light

NOTES:

Show Title:

ESCAPE TO MARGARITAVILLE

Date:

Scale:

3/16"=1'0"

Sheet:

Sht-2
OF
3

Director:
Larry Williams & Emily Lynn Cornelius

Designer/Contact Information:

Noah Hewitt
noah.n.hewitt@gmail.com


Revision Date: 3/30/25

4/2/25

Producer: 6TH STREET PLAYHOUSE

Address: 52 W. 6TH ST., SANTA ROSA, CA 95401

Purpose: LIGHT PLOT w/o SET

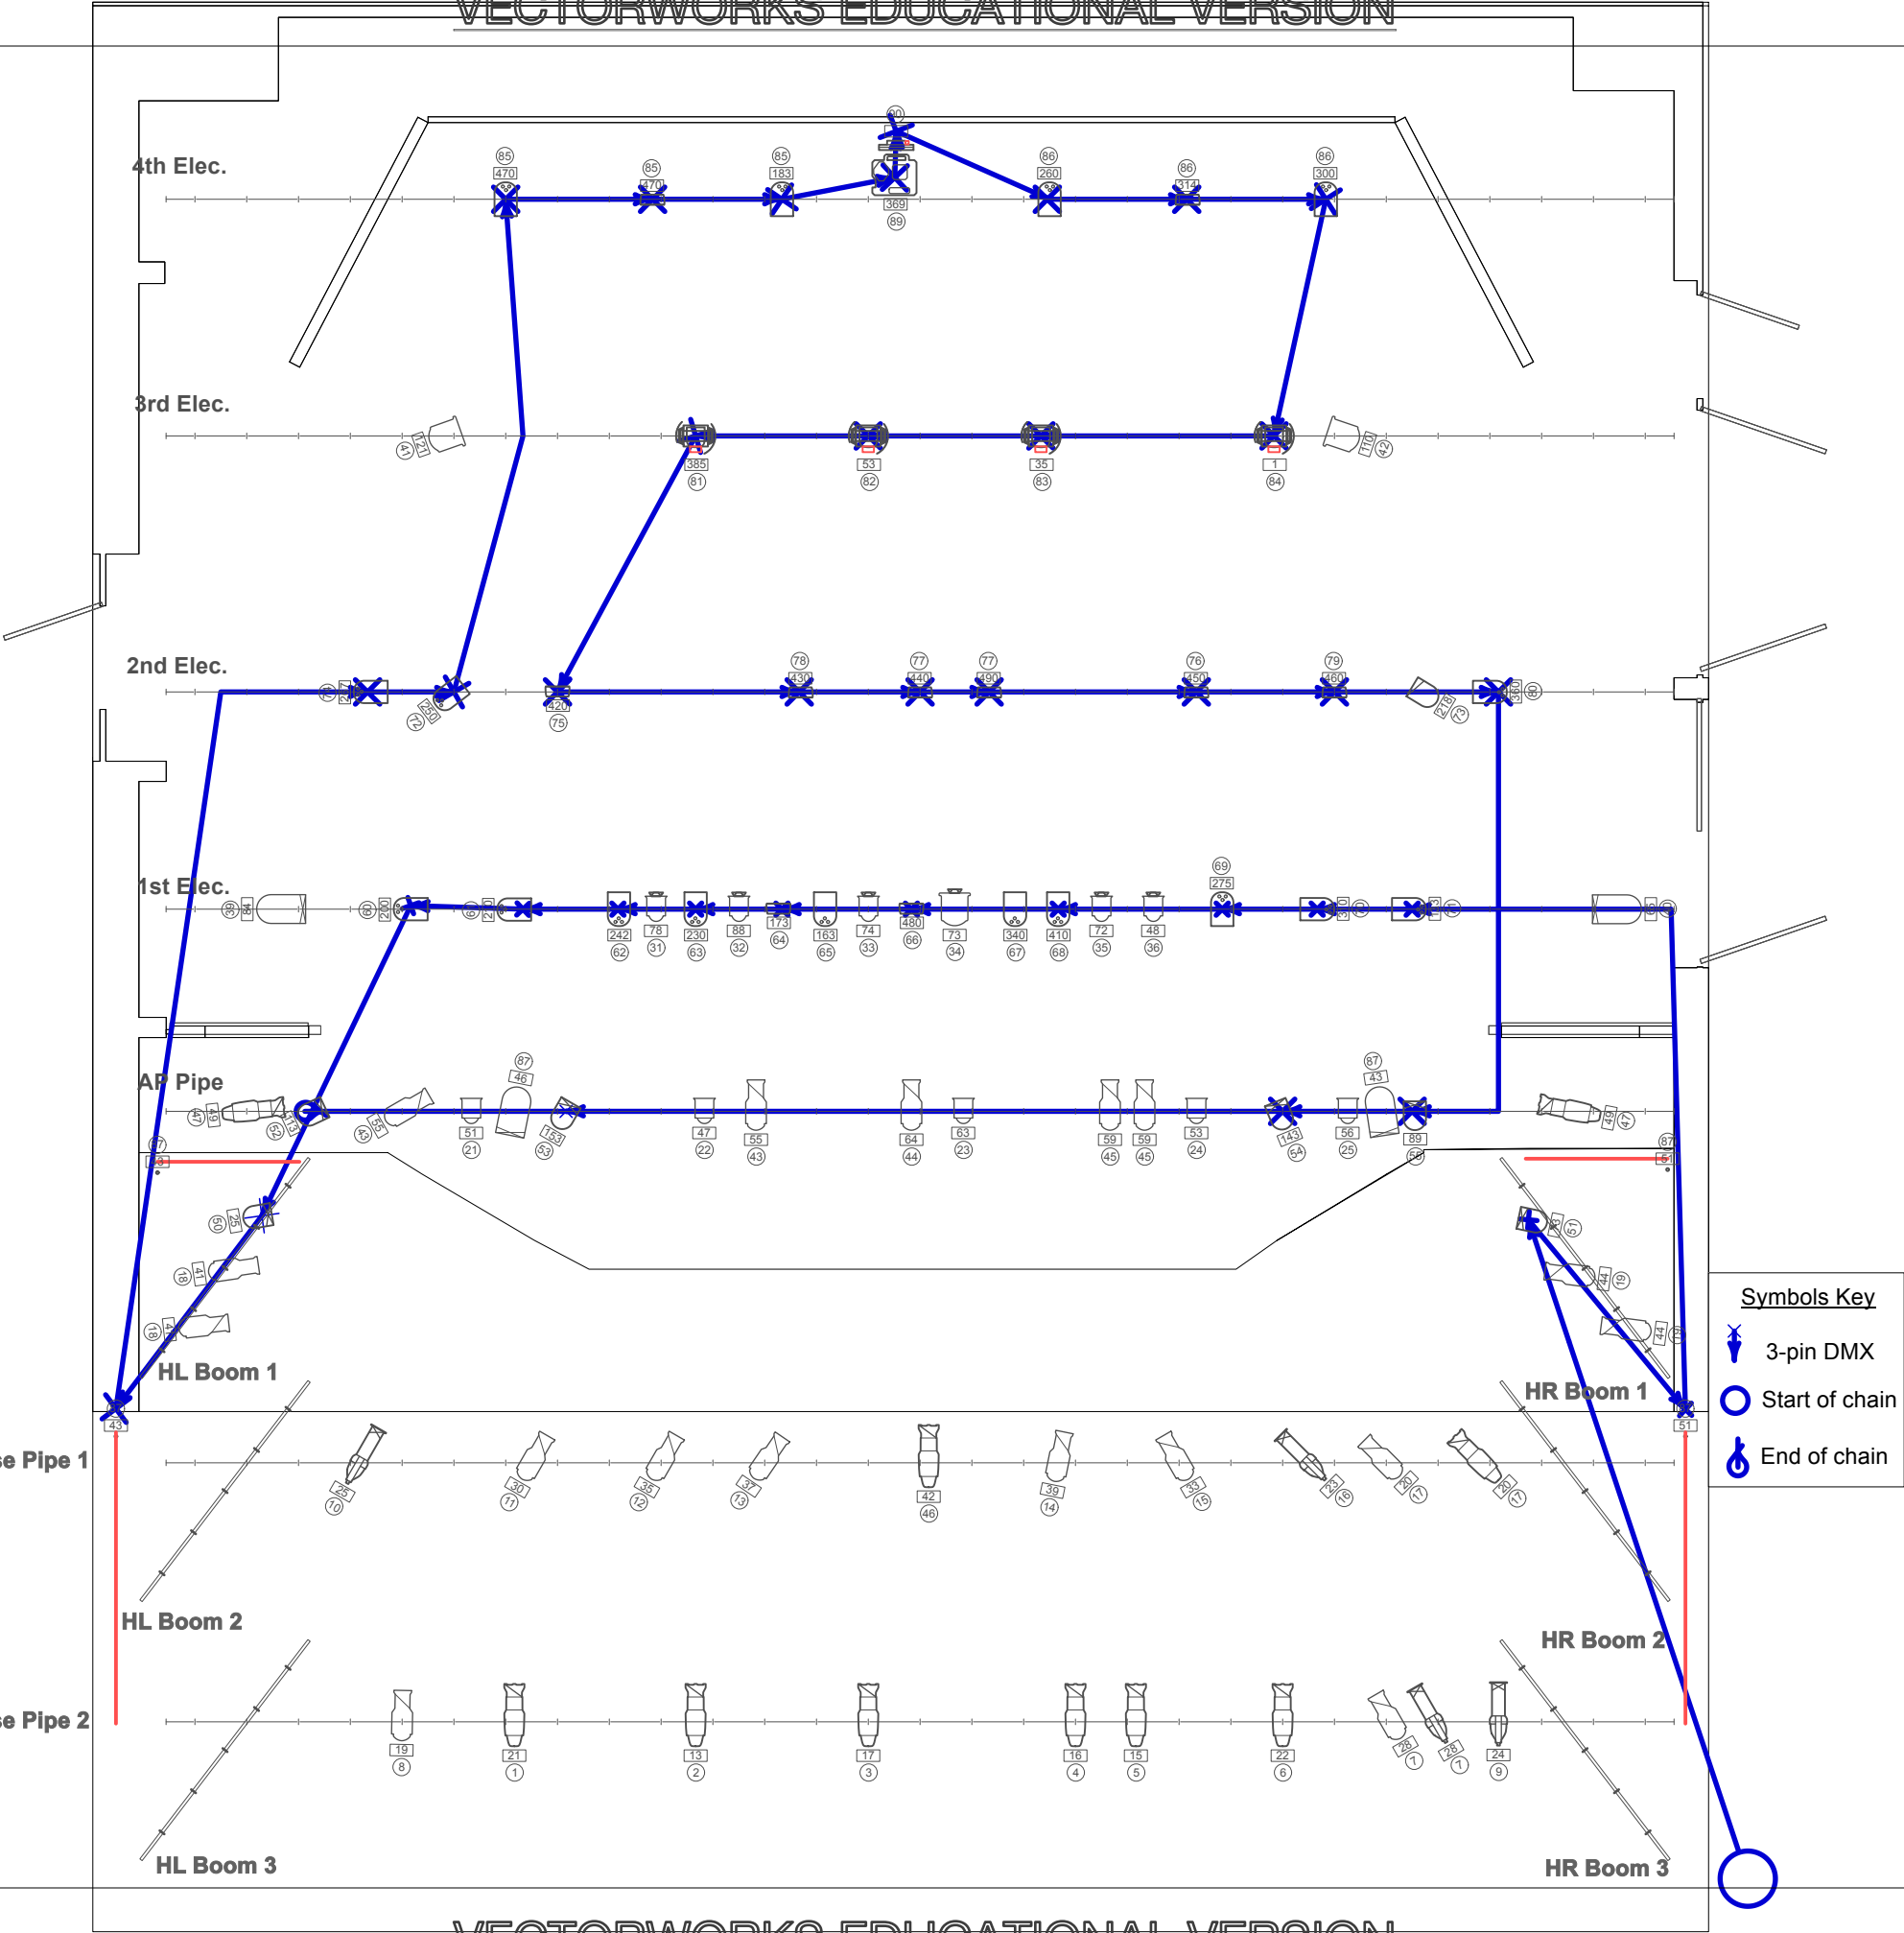

Director:	Larry Williams & Emily Lynn Cornelius
Designer/Contact Information:	Noah Hewitt noah.n.hewitt@gmail.com
Revision Date:	3/30/25

NOTES:

Show Title:	ESCAPE TO MARGARITAVILLE
Producer:	6TH STREET PLAYHOUSE
Address:	52 W. 6TH ST., SANTA ROSA, CA 95401
Purpose:	DMX Chain Map

Date:

Scale:
3/16"=1'0"

Sheet:
Sht-3
OF
3